SHEET 1.01

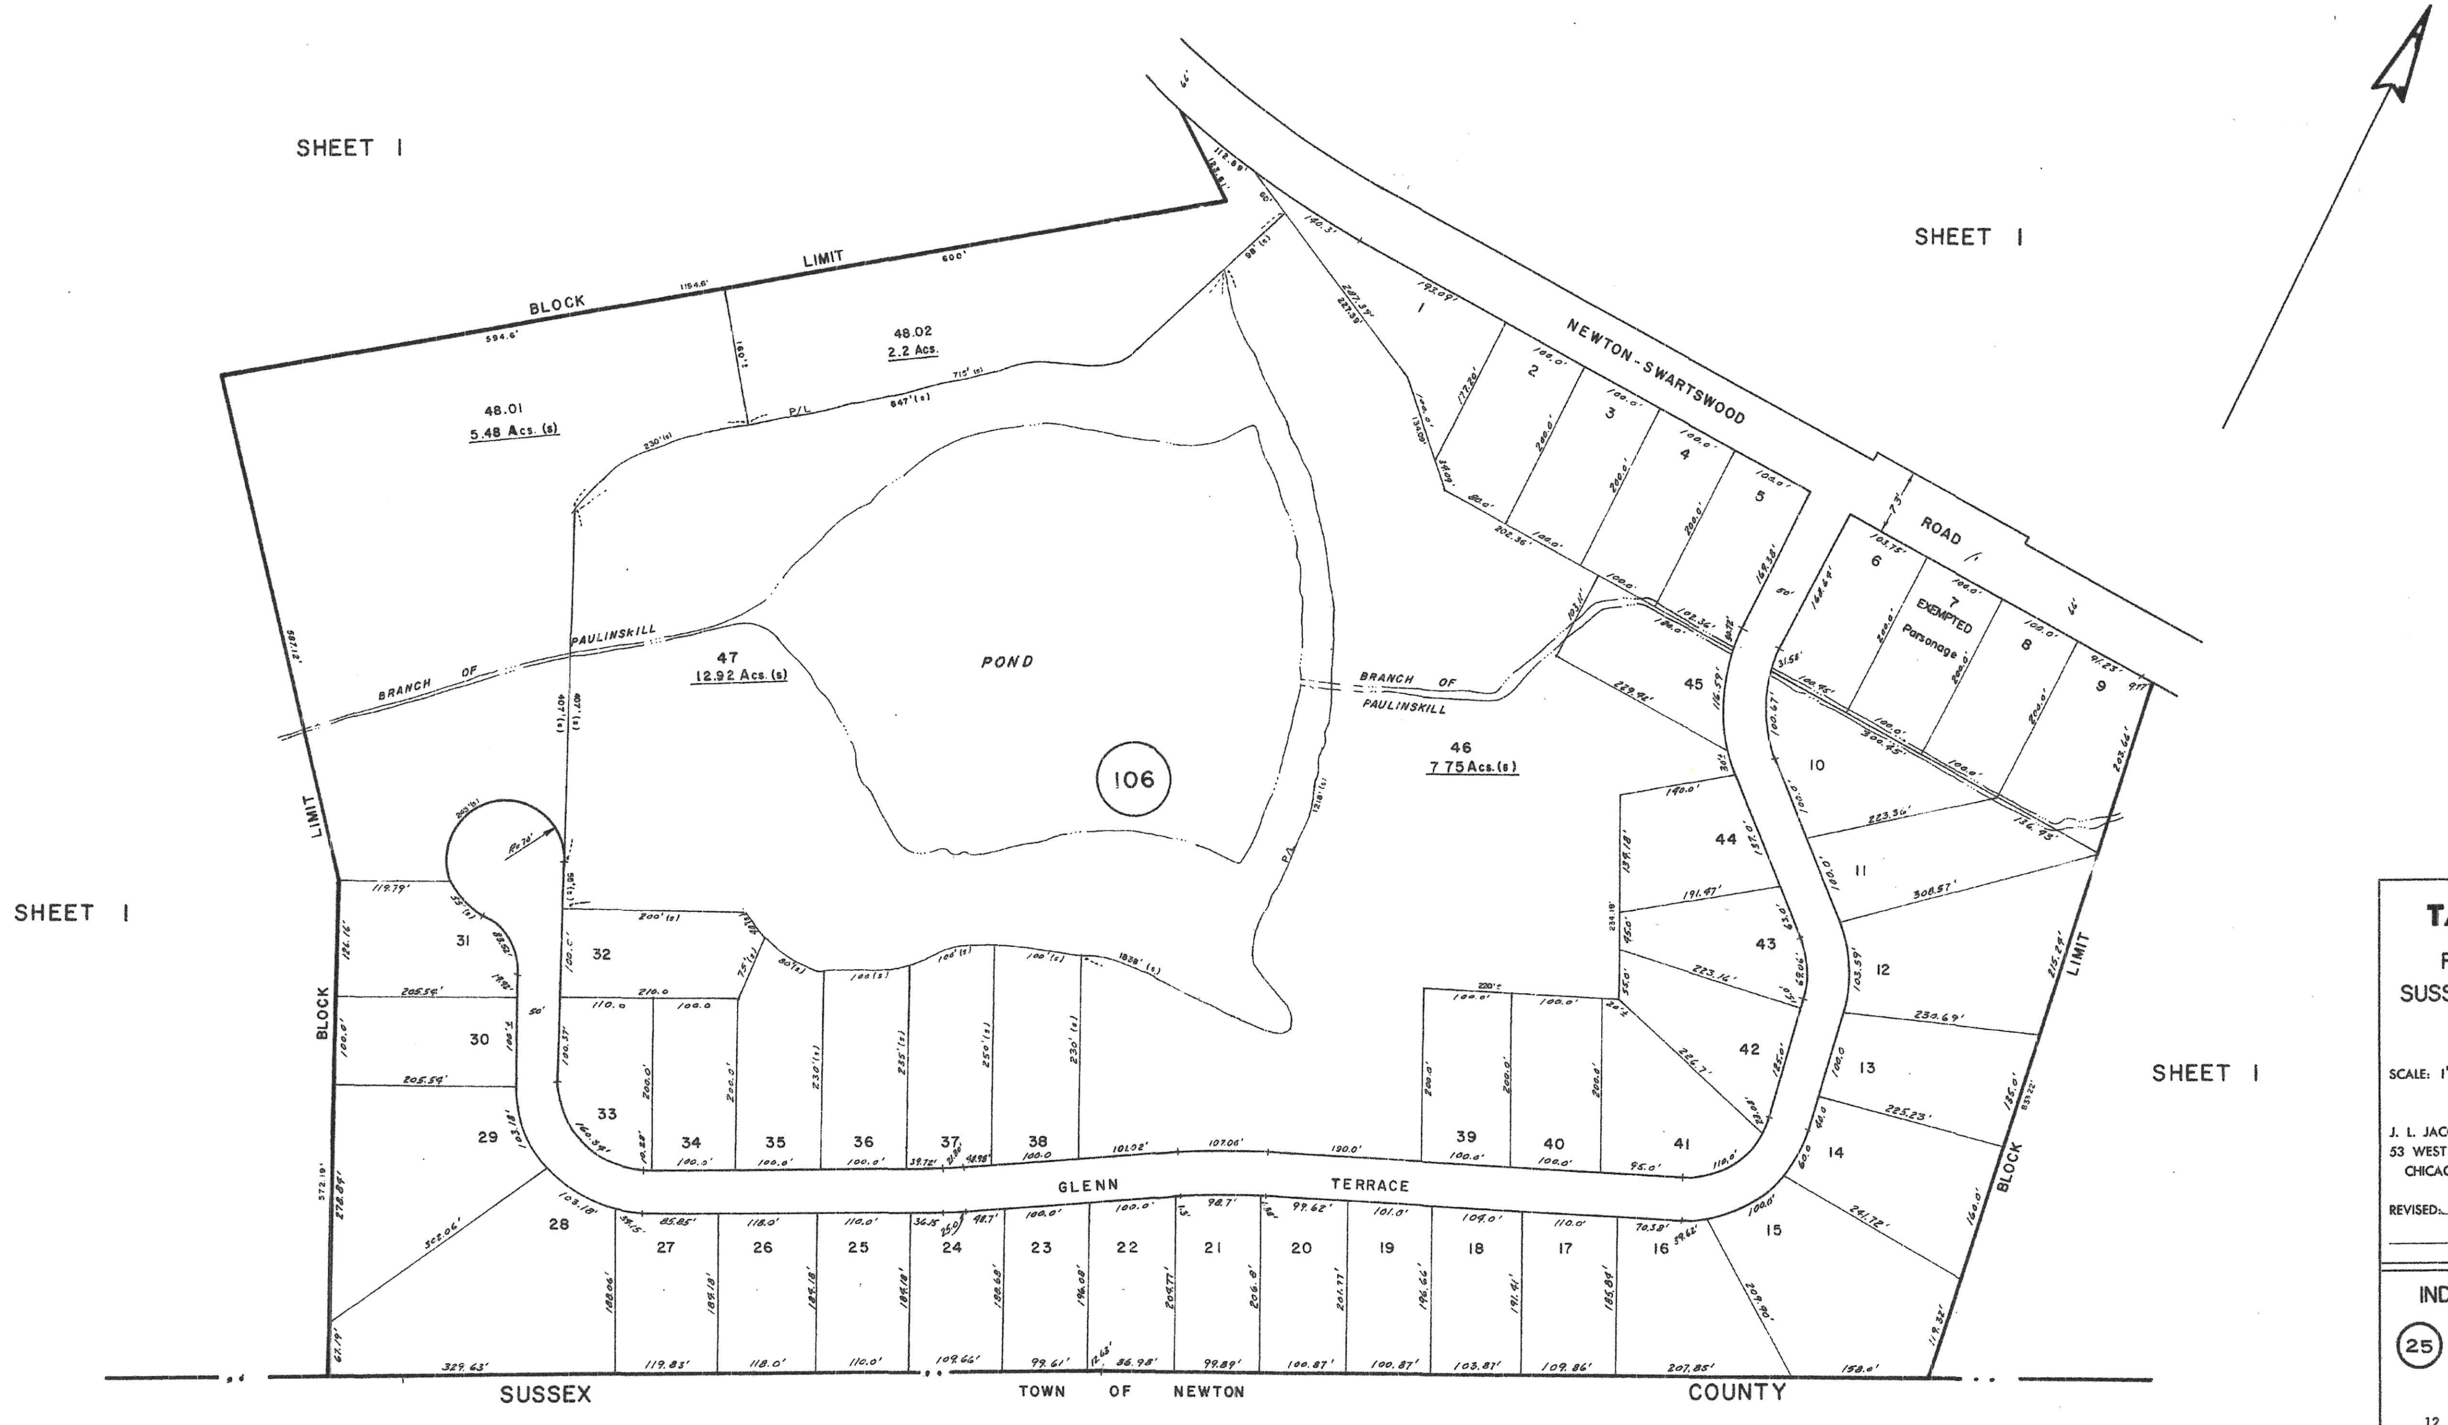

TAX MAP

FREDON TWP.
SUSSEX COUNTY,
NEW JERSEY

SCALE: 1" = 100' DATE: 5-1-62

J. L. JACOBS & COMPANY
53 WEST JACKSON BOULEVARD
CHICAGO 4, ILLINOIS

REVISED: ______

INDEX SHEET
LEGEND

㉕	SHEET NUMBER
12	BLOCK NUMBER
--------	SHEET LIMIT

NEW JERSEY DEPARTMENT OF THE TREASURY
DIVISION OF TAXATION
PROPERTY ADMINISTRATION
APPROVED AS A TAX MAP PURSUANT TO THE AUTHORITY OF
N.J.S.A. 54:1-15 & 54:50-[illegible]
FOR THE DIRECTOR, DIVISION OF TAXATION
James J. Coll
[illegible], LOCAL ASSESSMENT COMPLIANCE
[illegible] DiDonato
[illegible], SUPERVISING FIELD REPRESENTATIVE
DATE SEP 28 2005 SERIAL NO. 340

JULY 1984	
JUNE 1984	
1-7-75	
DATE	DATE

REVISED

HAROLD E. PELLOW & ASSOCIATES, INC.
HAROLD E. PELLOW - P.E. & L.S. NO. 13229

Apr. 29, 2006	EDWARD P. BRANDS, P.L.S.	18608
DATE	NAME	NO.
Feb. 13, 1992	Lot line - LOT 48.02, 47, & 46.	K. R. SCHMIDT
DATE	REVISION	BY

REVISIONS

I HEREBY CERTIFY THAT THIS MAP HAS BEEN REVISED UNDER MY IMMEDIATE SUPERVISION AND COMPLIES WITH THE LAWS OF THE STATE OF NEW JERSEY.

Kirk R. Schmidt
KIRK R. SCHMIDT, N.J.L.S. Nº 23932