REVISIONS		
DATE	NAME	NO.
April 5, 1996	EDWARD P BRANDS, P.L.S.	18608
Oct. 25, 2003	EDWARD P BRANDS, P.L.S.	18608
Nov. 27, 2004	EDWARD P BRANDS, P.L.S.	18608
Apr. 29, 2006	EDWARD P BRANDS, P.L.S.	18608

SHEET 13

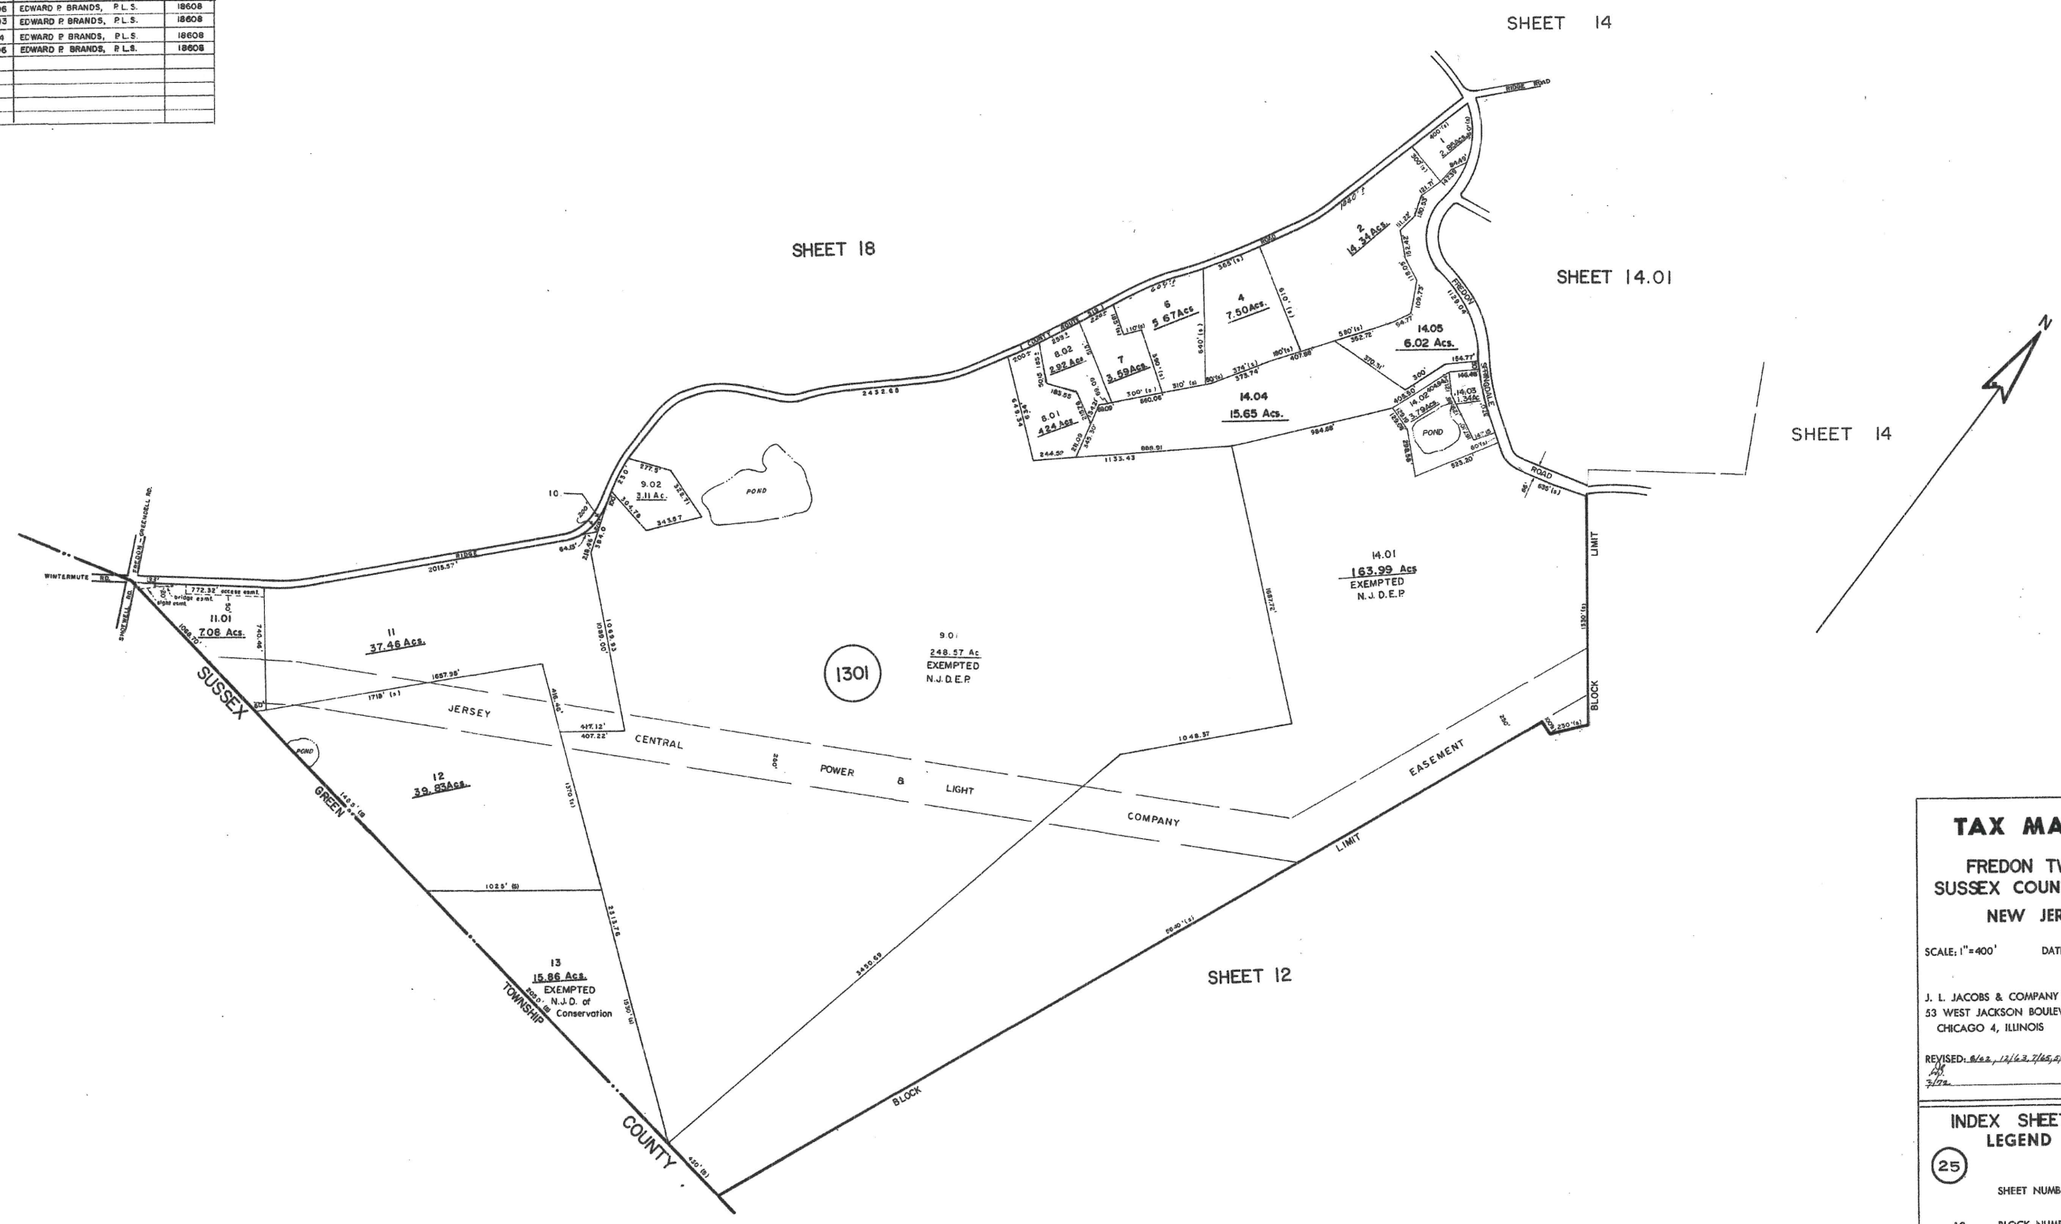

TAX MAP

FREDON TWP.
SUSSEX COUNTY,
NEW JERSEY

SCALE: 1"=400' DATE: 8-1-61

J. L. JACOBS & COMPANY
53 WEST JACKSON BOULEVARD
CHICAGO 4, ILLINOIS

REVISED: 8/62, 12/62, 7/65, 5/66, 7/67, 7/72

INDEX SHEET LEGEND

25 — SHEET NUMBER

12 — BLOCK NUMBER

-------- SHEET LIMIT

6/1/94	Lot 1, Block 1301 revise lot area	" "
FEB. 19, 1992	show all lot dimensions	K.R. Schmidt
DATE	REVISION	NAME

REVISIONS

I HEREBY CERTIFY THAT THIS MAP HAS BEEN REVISED UNDER MY IMMEDIATE SUPERVISION, AND COMPLIES WITH THE LAWS OF THE STATE OF NEW JERSEY.

K. R. Schmidt

KIRK R. SCHMIDT N.J.L.S. N° 23932

JUNE 1984	
JAN. 1983	
1-7-75	
DATE	DATE

REVISED

HAROLD E. PELLOW & ASSOCIATES, INC.
HAROLD E. PELLOW - P.E. & L.S. NO. 13229

NEW JERSEY DEPARTMENT OF THE TREASURY
DIVISION OF TAXATION
ENGINEERING & RAILROAD TAX BUREAU

APPROVED AS A TAX MAP PURSUANT TO THE PROVISIONS OF CHAPTER 175, LAWS OF 1913, ETC.
FOR THE DIRECTOR, DIVISION OF TAXATION

BY C. C. Barnes STATE SUPERVISOR

DATE DEC 19 1961 SERIAL NO. 840