REVISIONS		
DATE	NAME	NO.
JULY 25, 1997	EDWARD P BRANDS, P.L.S.	18608
MAY 2, 1998	EDWARD P BRANDS, P.L.S.	18608
June 24, 2000	EDWARD P BRANDS, P.L.S.	18608
June 23, 2001	EDWARD P BRANDS, P.L.S.	18608
Aug. 17, 2001	EDWARD P BRANDS, P.L.S.	18608
Apr. 29, 2006	EDWARD P BRANDS, P.L.S.	18608

SHEET 19

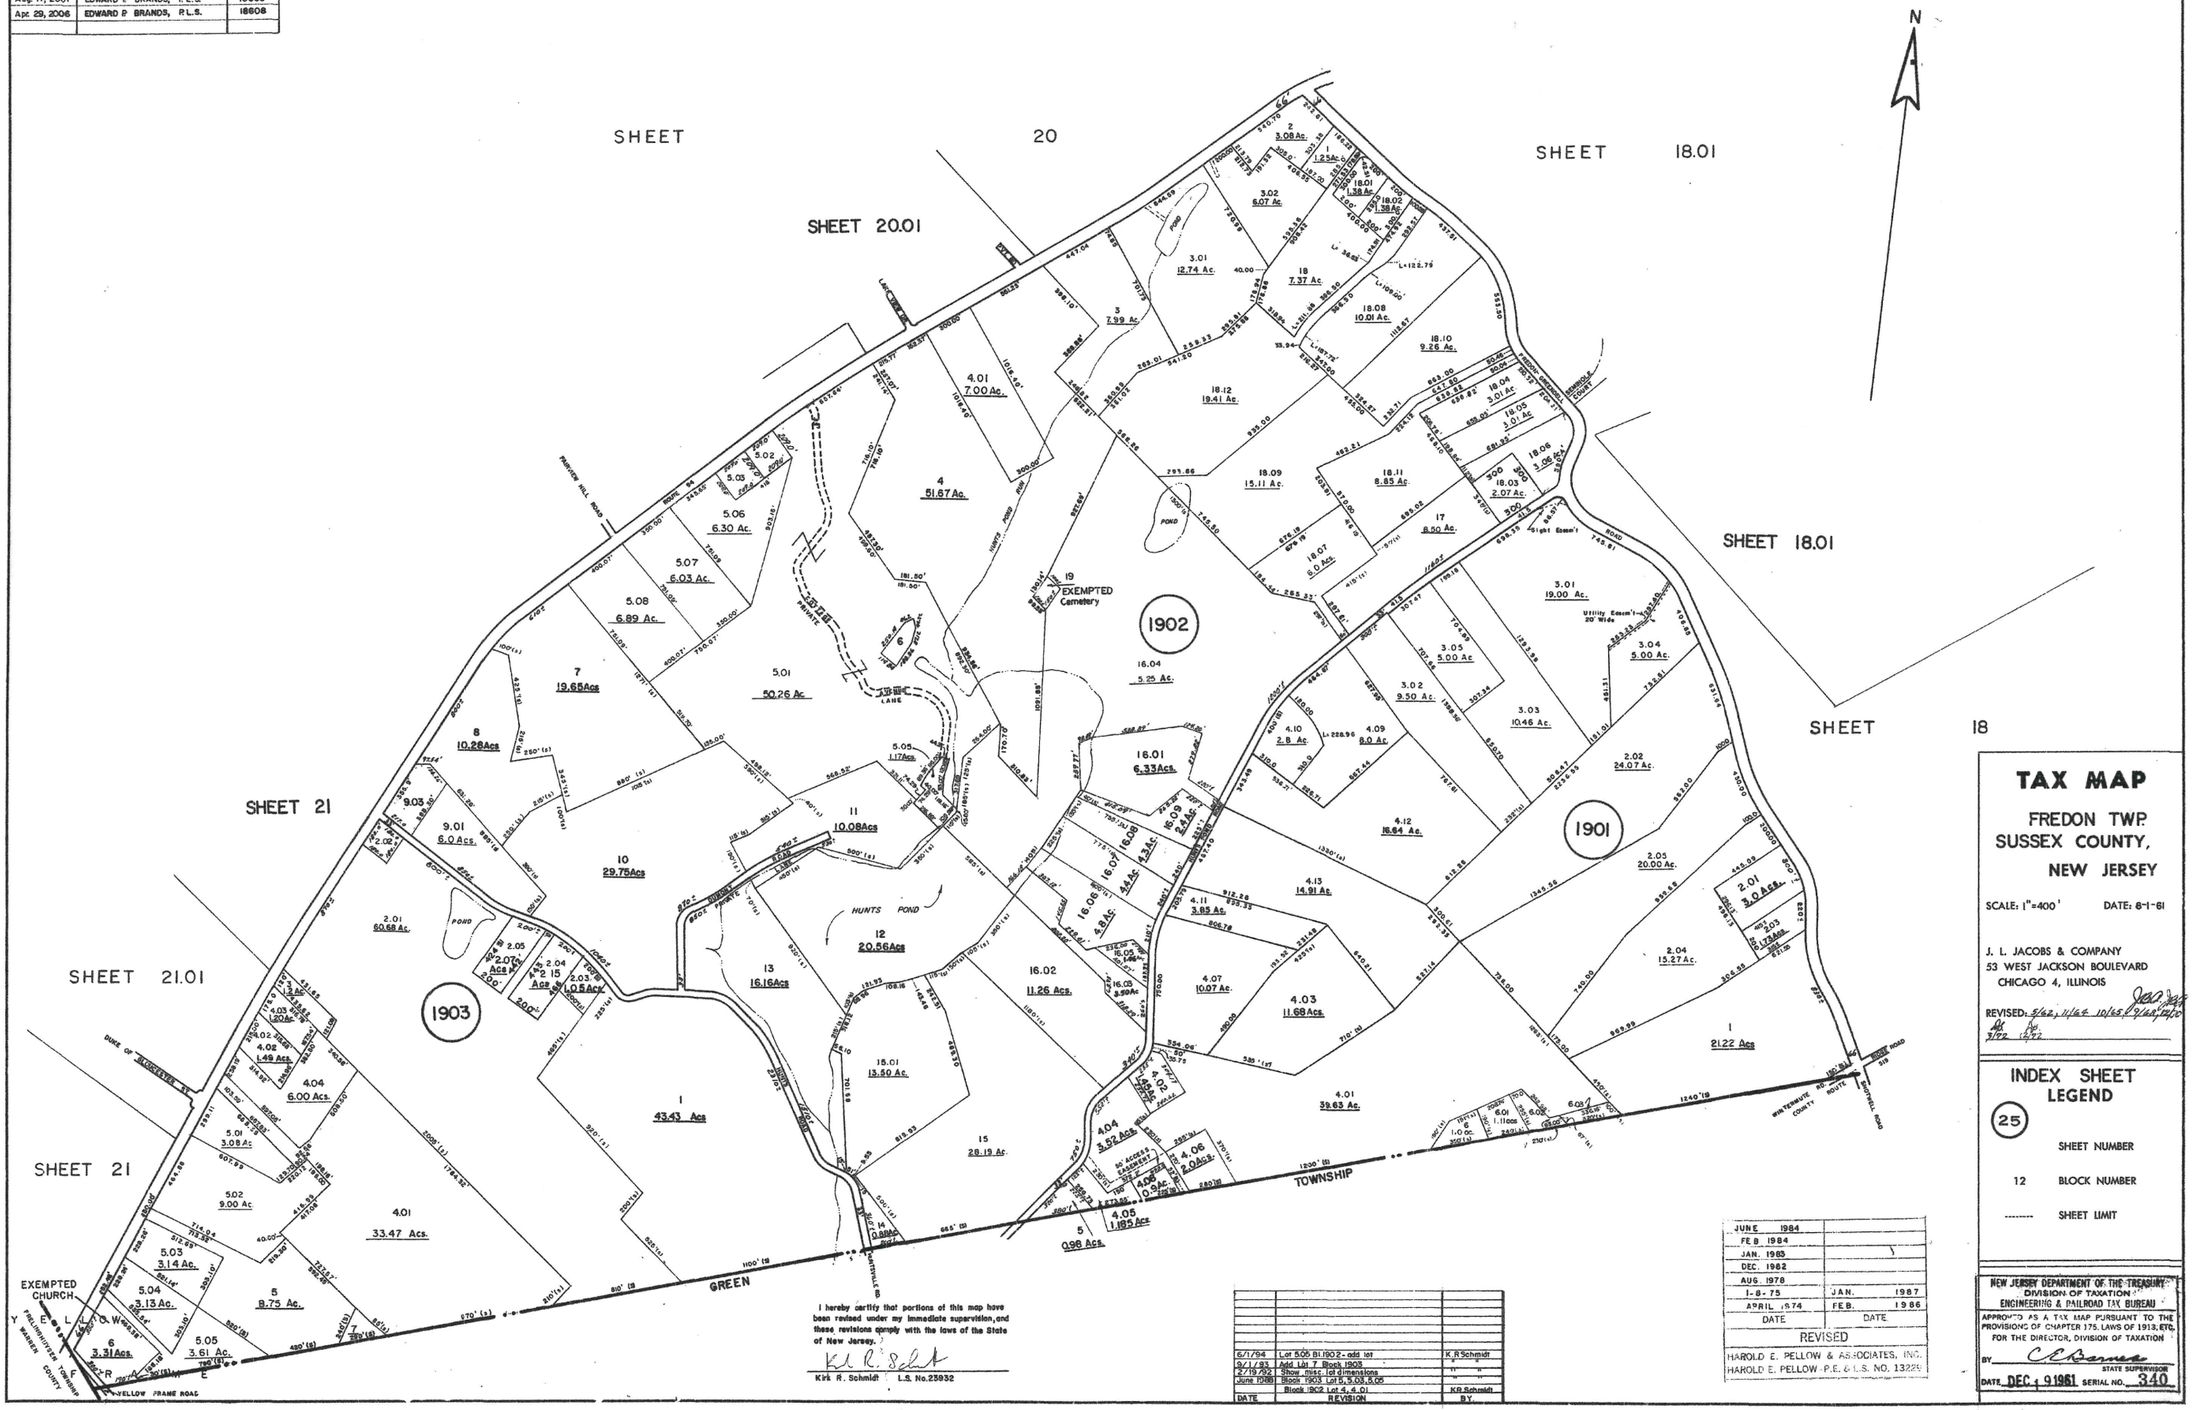

TAX MAP

FREDON TWP.
SUSSEX COUNTY,
NEW JERSEY

SCALE: 1"=400' DATE: 8-1-61

J. L. JACOBS & COMPANY
53 WEST JACKSON BOULEVARD
CHICAGO 4, ILLINOIS

REVISED: 5/62, 11/64 10/65, 9/66, 10/70, 3/72, 5/72

INDEX SHEET LEGEND

25 — SHEET NUMBER

12 — BLOCK NUMBER

-------- SHEET LIMIT

I hereby certify that portions of this map have been revised under my immediate supervision, and these revisions comply with the laws of the State of New Jersey.

Kirk R. Schmidt L.S. No.23932

DATE	REVISION	BY
6/1/94	Lot 5.05 Bl.1902 - add lot	K.R.Schmidt
9/1/93	Add Lot 7 Block 1903	" "
2/19/92	Show misc. lot dimensions	" "
June 1988	Block 1903 Lot 5, 5.03, 5.05	" "
	Block 1902 Lot 4, 4.01	K.R.Schmidt

JUNE 1984	
FEB. 1984	
JAN. 1983	
DEC. 1982	
AUG. 1978	
1-8-75	JAN. 1987
APRIL 1974	FEB. 1986
DATE	DATE

REVISED

HAROLD E. PELLOW & ASSOCIATES, INC.
HAROLD E. PELLOW P.E. & L.S. NO. 13225

NEW JERSEY DEPARTMENT OF THE TREASURY
DIVISION OF TAXATION
ENGINEERING & RAILROAD TAX BUREAU

APPROVED AS A TAX MAP PURSUANT TO THE PROVISIONS OF CHAPTER 175, LAWS OF 1913, ETC. FOR THE DIRECTOR, DIVISION OF TAXATION

BY C. C. Barnes STATE SUPERVISOR

DATE DEC. 19 1961 SERIAL NO. 340